


TENDER PURPOSE ONLY

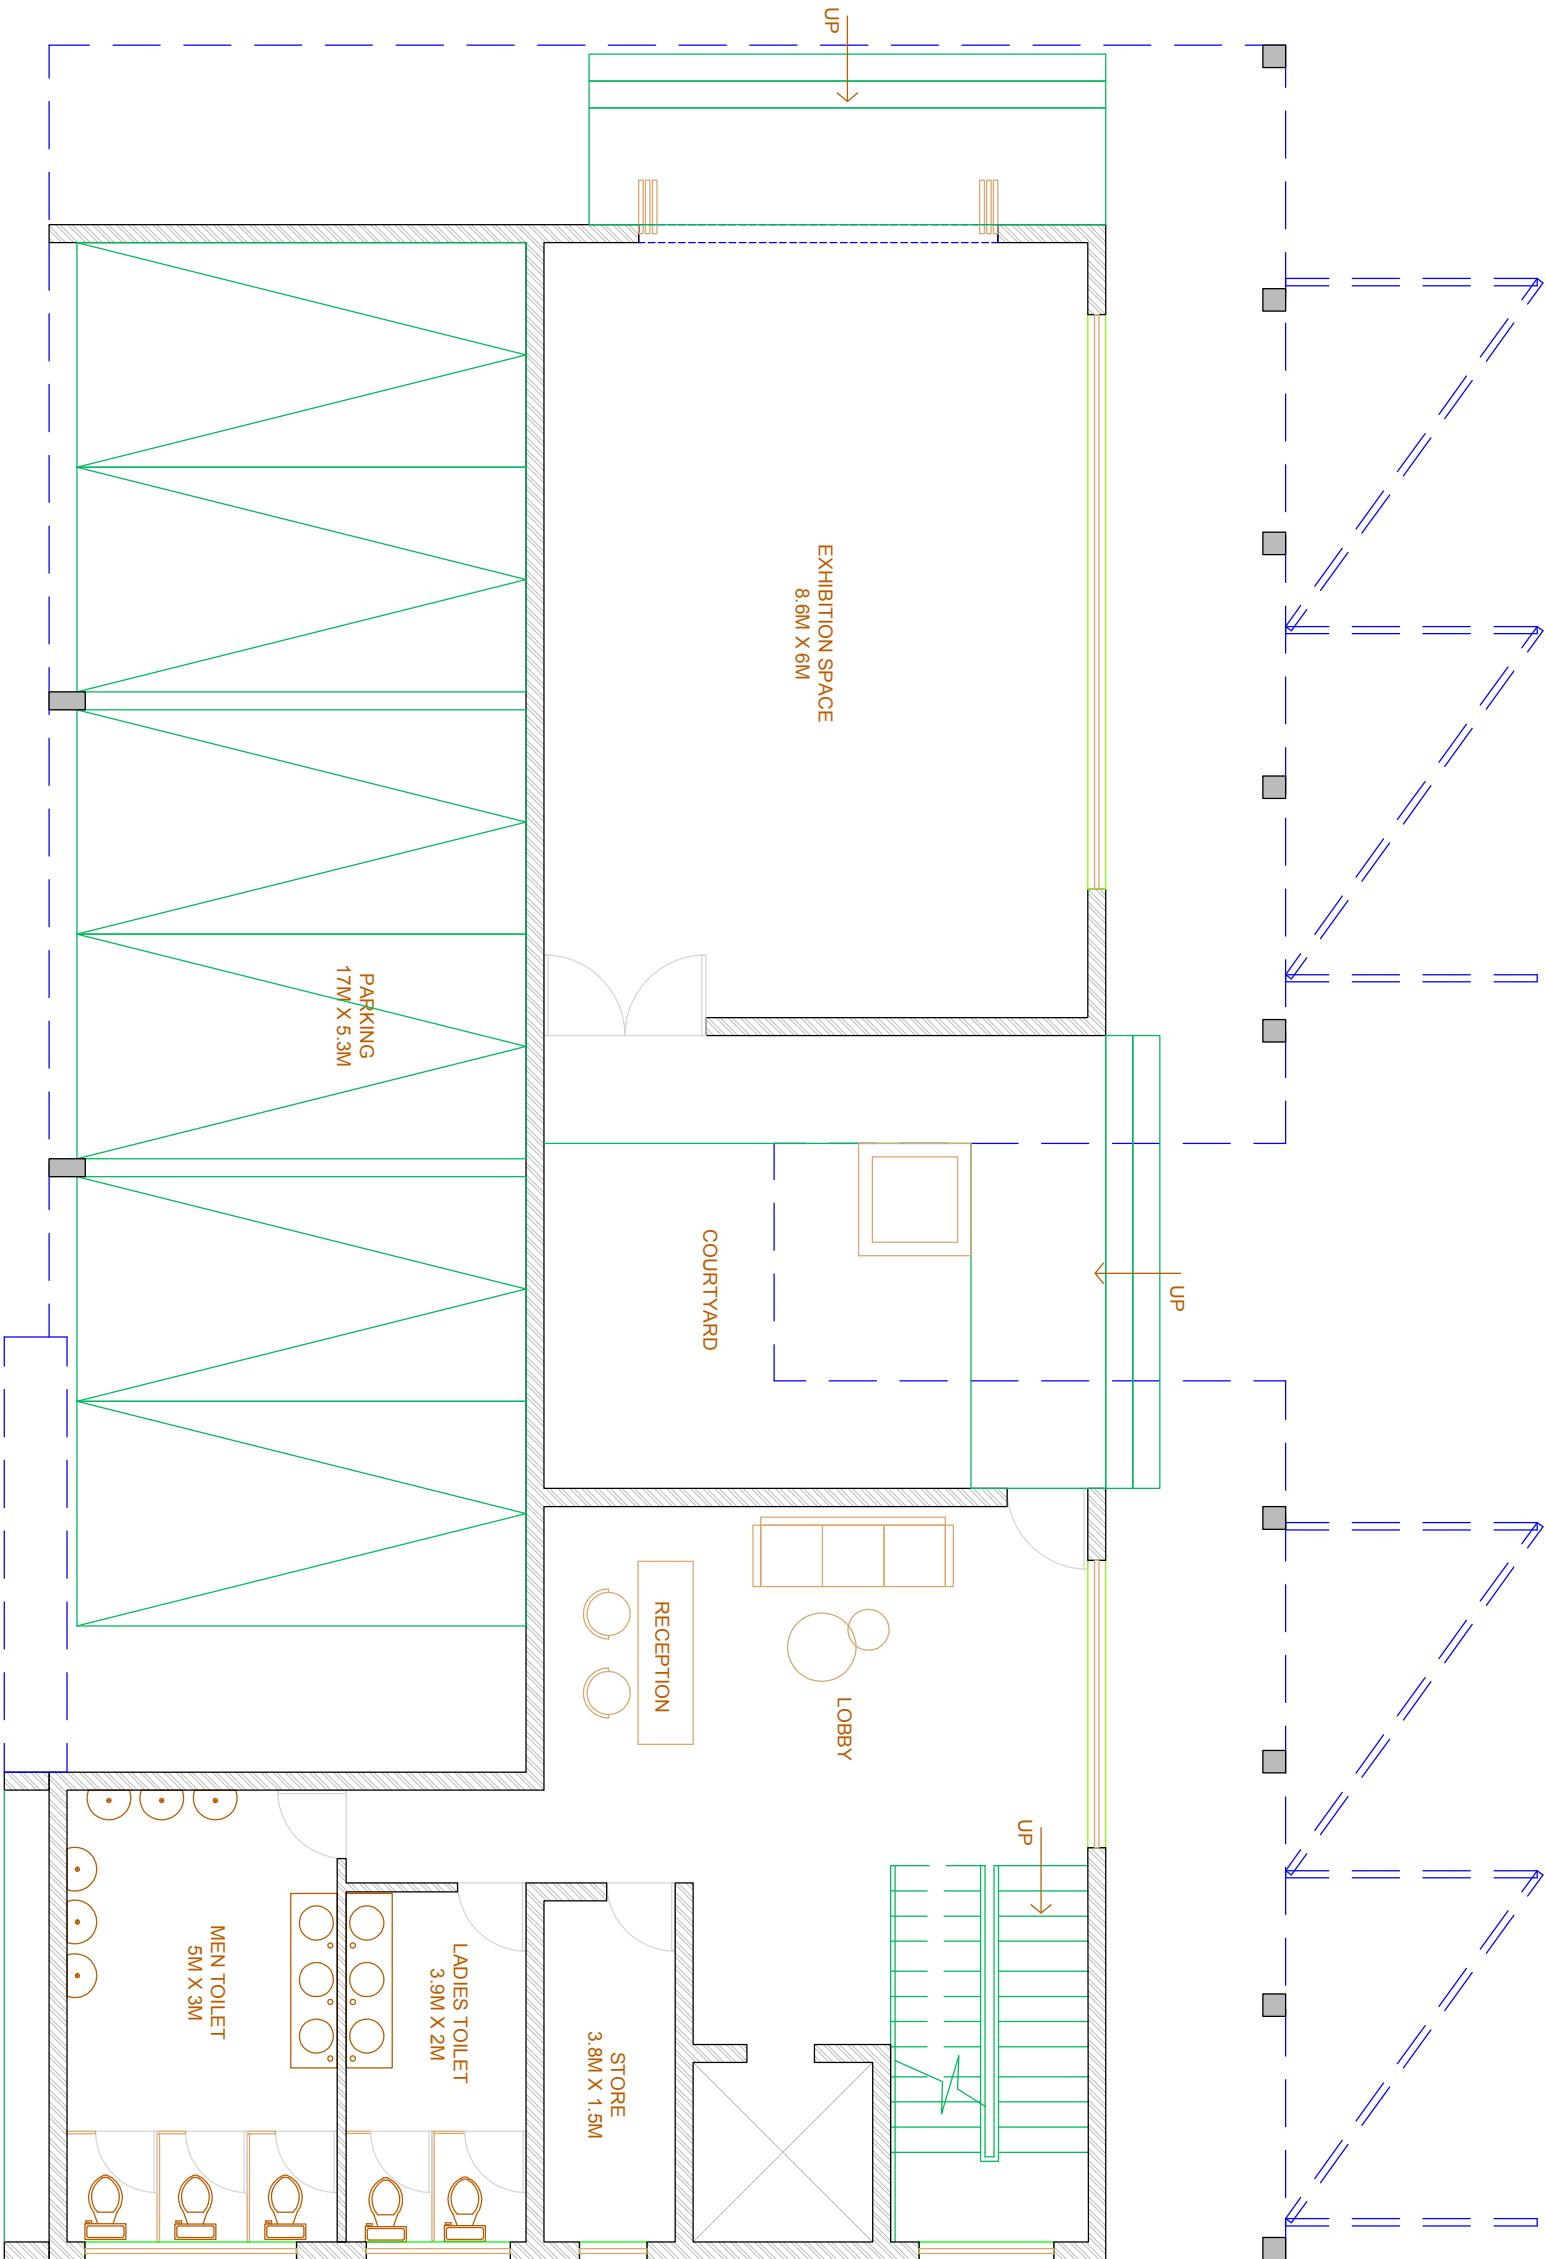

CLIENT	 BANGALORE DEVELOPMENT AUTHORITY
NAME OF WORK	RESTORATION AND REJUVENATION TO BENGALURU HASI KARAGA TEMPLE, KALYANI AND CONSTRUCTION OF CONVENTIONS CENTER BESIDE KANIERAAYA STADIUM.
DRWN	TITLE: GROUND FLOOR
DSGN	
CHKD	
APPD	
DRG NO.	AR-HKB-GF-01
CONSULTANT:	ALCON CONSULTING ENGINEERS (INDIA) PVT. LTD  REGD. OFFICE: 20/10, BANGALORE WARD NO. 35, 1 ST FLOOR, 4 TH MAIN, 4 TH STAGE, HEERTO TRINITY MOTORS, INDUSTRIAL TOWN, BANGALORE-560022. PH: 42472233, 42472230. FAX: 42472233, 42472232. CIRCULAR NO. 21/108/42/22/22 MAIL: BDC@alconengr.com